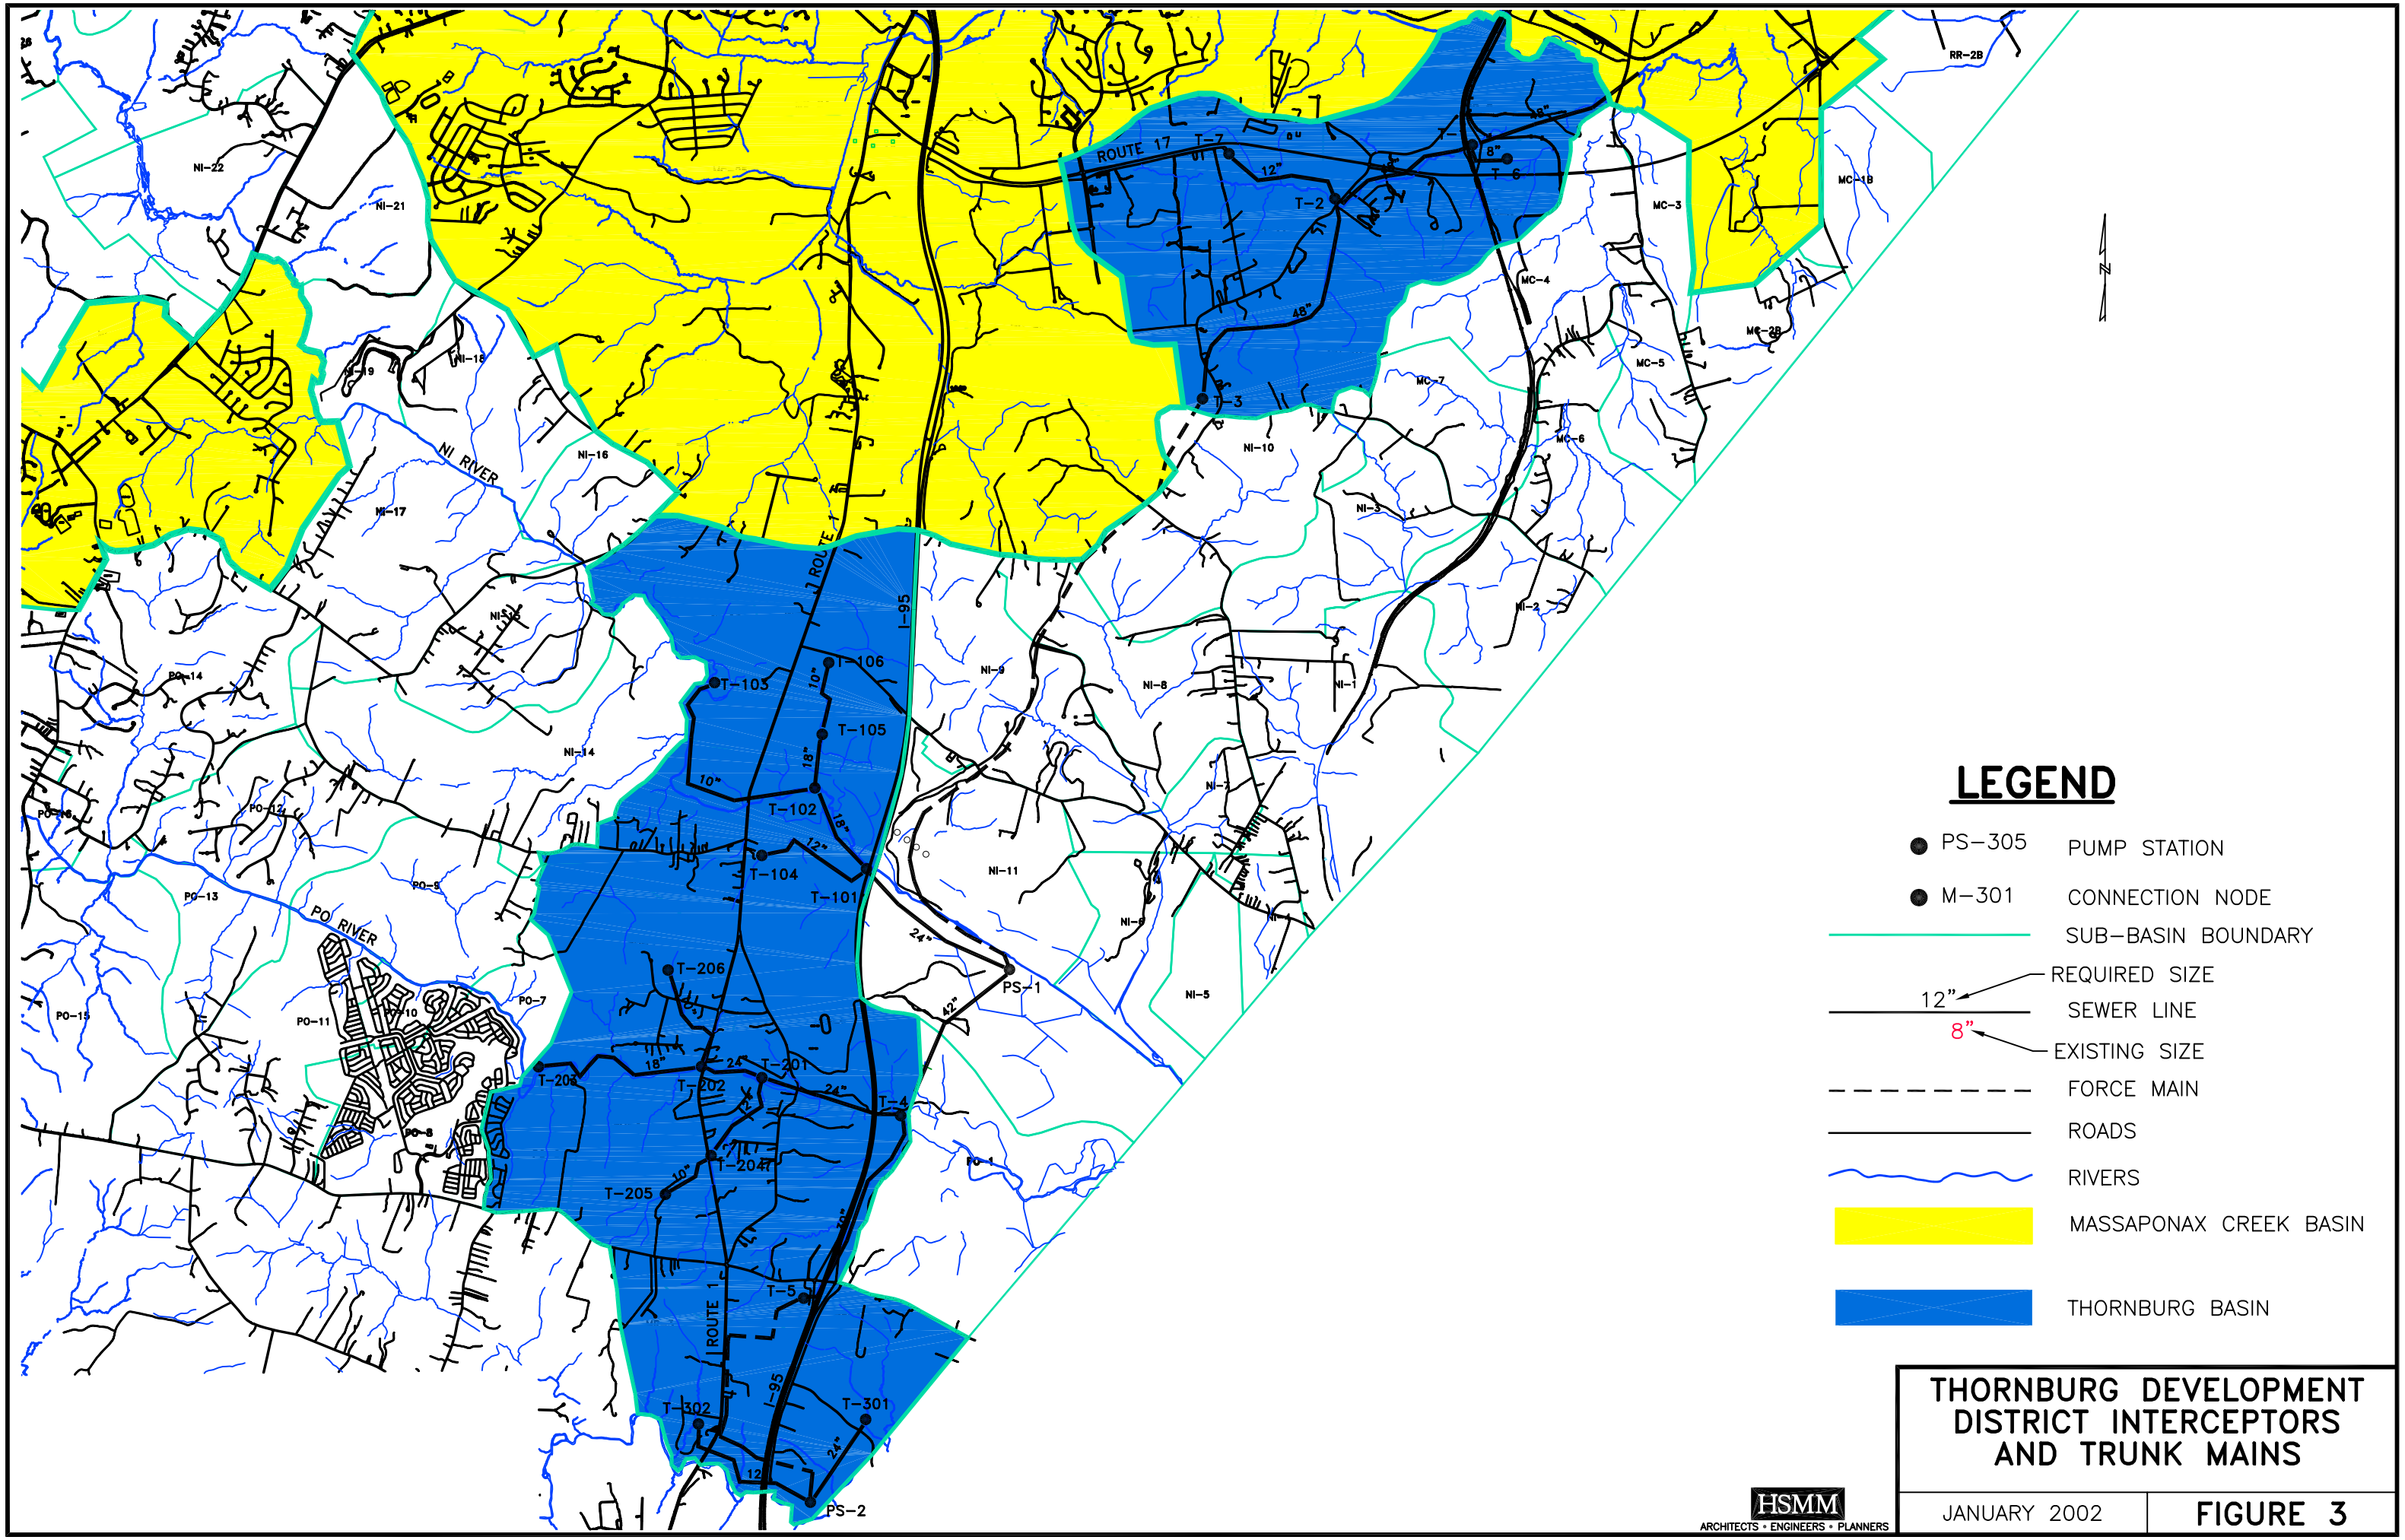

LEGEND

- PS-305 — PUMP STATION
- M-301 — CONNECTION NODE
- SUB-BASIN BOUNDARY
- 12" — REQUIRED SIZE
- SEWER LINE
- 8" — EXISTING SIZE
- FORCE MAIN
- ROADS
- RIVERS
- MASSAPONAX CREEK BASIN
- THORNBURG BASIN

HSMM
ARCHITECTS • ENGINEERS • PLANNERS

THORNBURG DEVELOPMENT DISTRICT INTERCEPTORS AND TRUNK MAINS

JANUARY 2002

FIGURE 3